Horizontal Panel

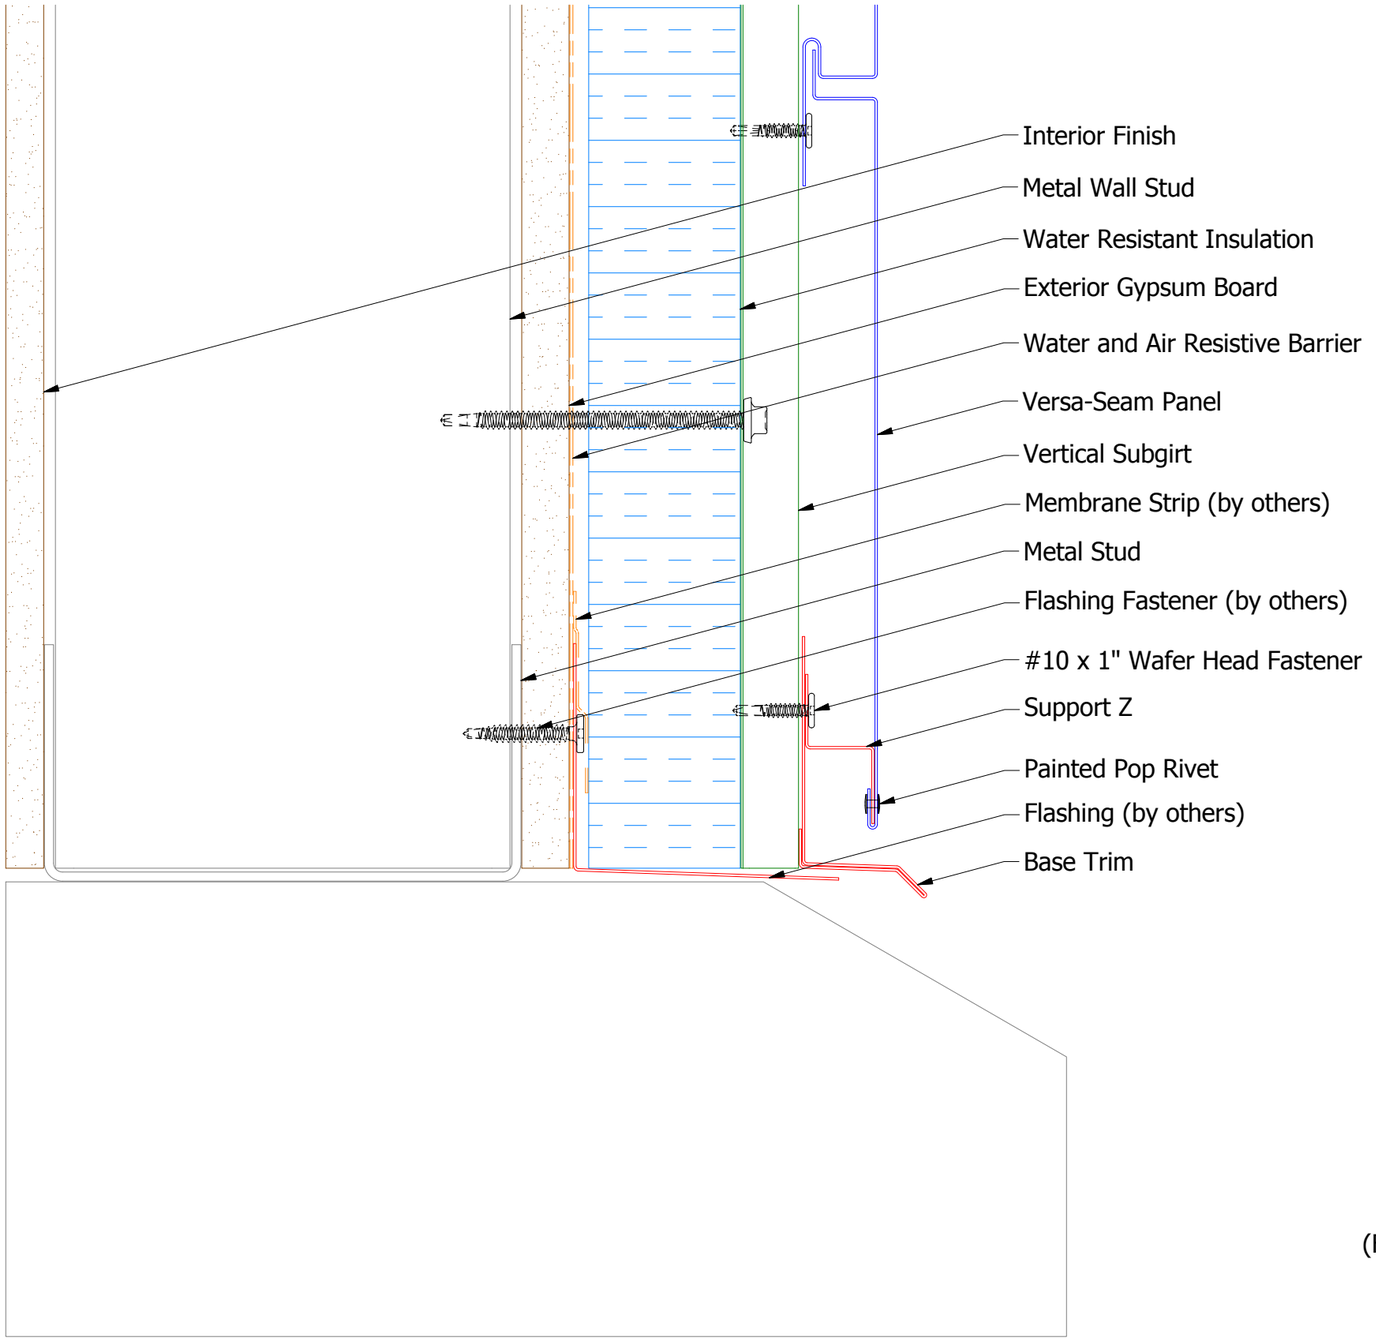

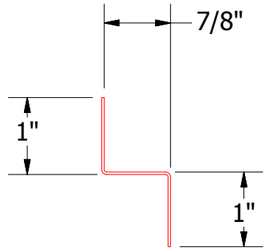

VSA681-Support Z

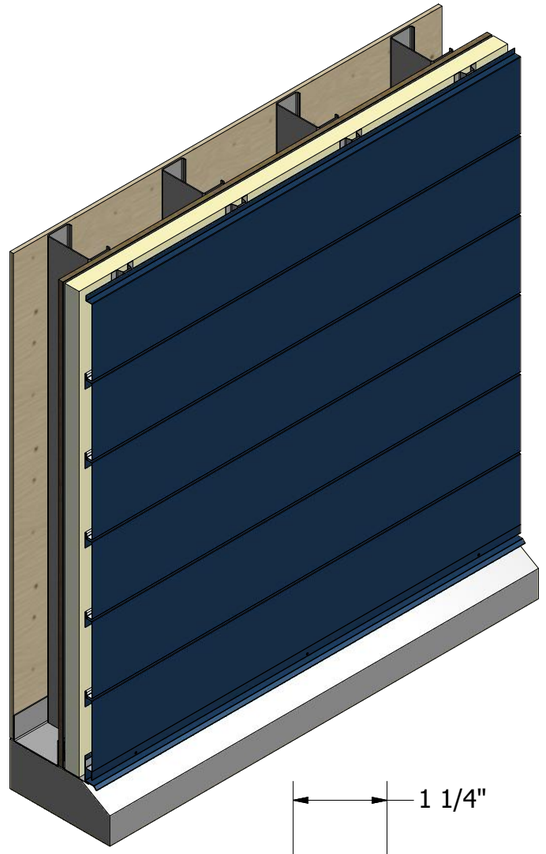

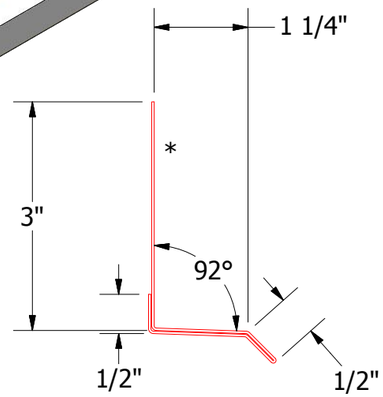

VSA661-Base Trim

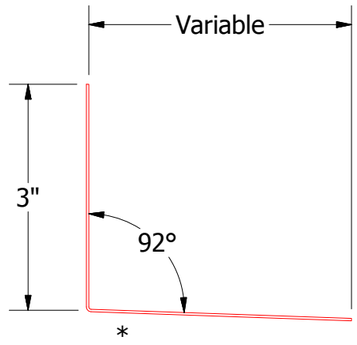

Flashing

(Field Fabricated From Color Matched Flat Stock)

2 Stage Method of Weather Proofing

ATAS INTERNATIONAL, INC
Allentown PA
610-395-8445
Mesa AZ
480-558-7210

REV. NO.	DATE	DESCRIPTION OF REVISION	BY	APP

TITLE: Versa-Seam Base Detail

DWG. NO.

DR: KRK DATE: 7/25/2014

APP DATE

MATERIAL

SH. SIZE: B SCALE: X:X

Horizontal Panel

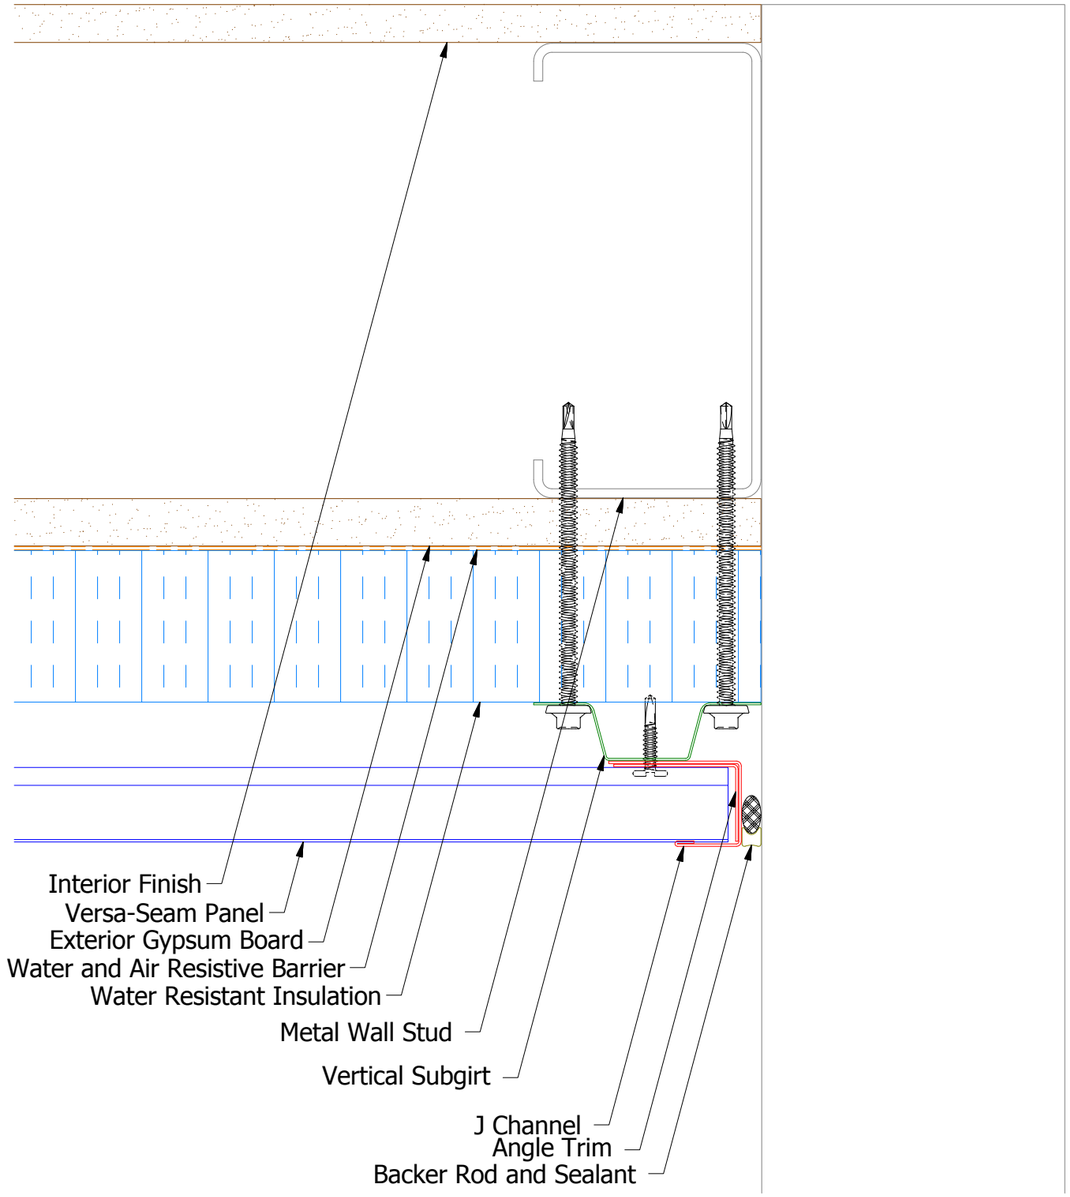

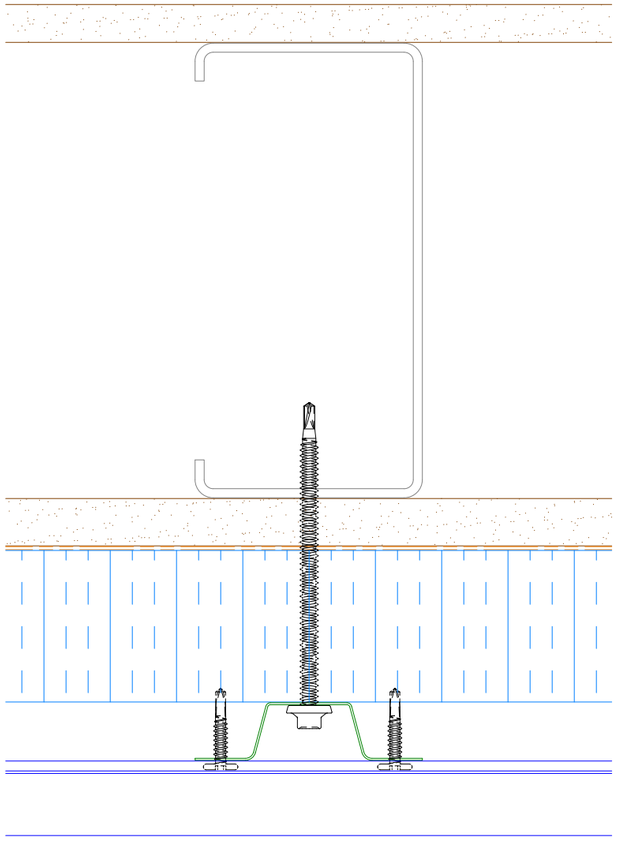

Alternate Subgirt Orientation

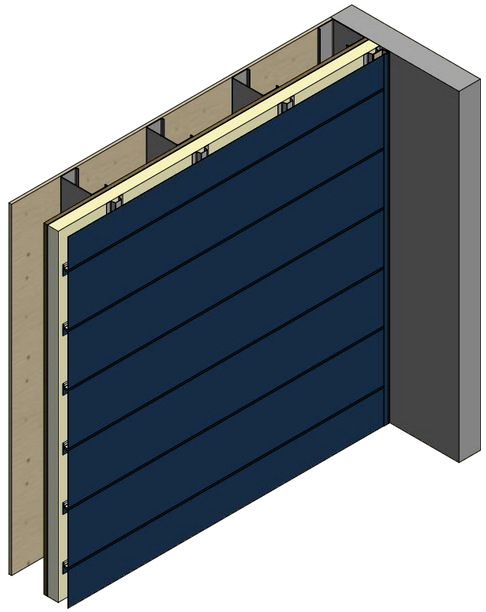

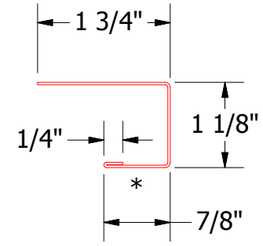

VSA118-J Channel

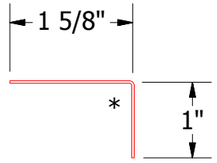

VSA680-Angle Trim

2 Stage Method of Weather Proofing

ATAS INTERNATIONAL, INC
Allentown PA
610-395-8445
Mesa AZ
480-558-7210

REV. NO.	DATE	DESCRIPTION OF REVISION	BY	APP

TITLE: Versa-Seam Endwall Detail

DWG. NO.

DR: KRK DATE: 7/28/2014

APP DATE

MATERIAL

SH. SIZE: B SCALE: X:X

Horizontal Panel

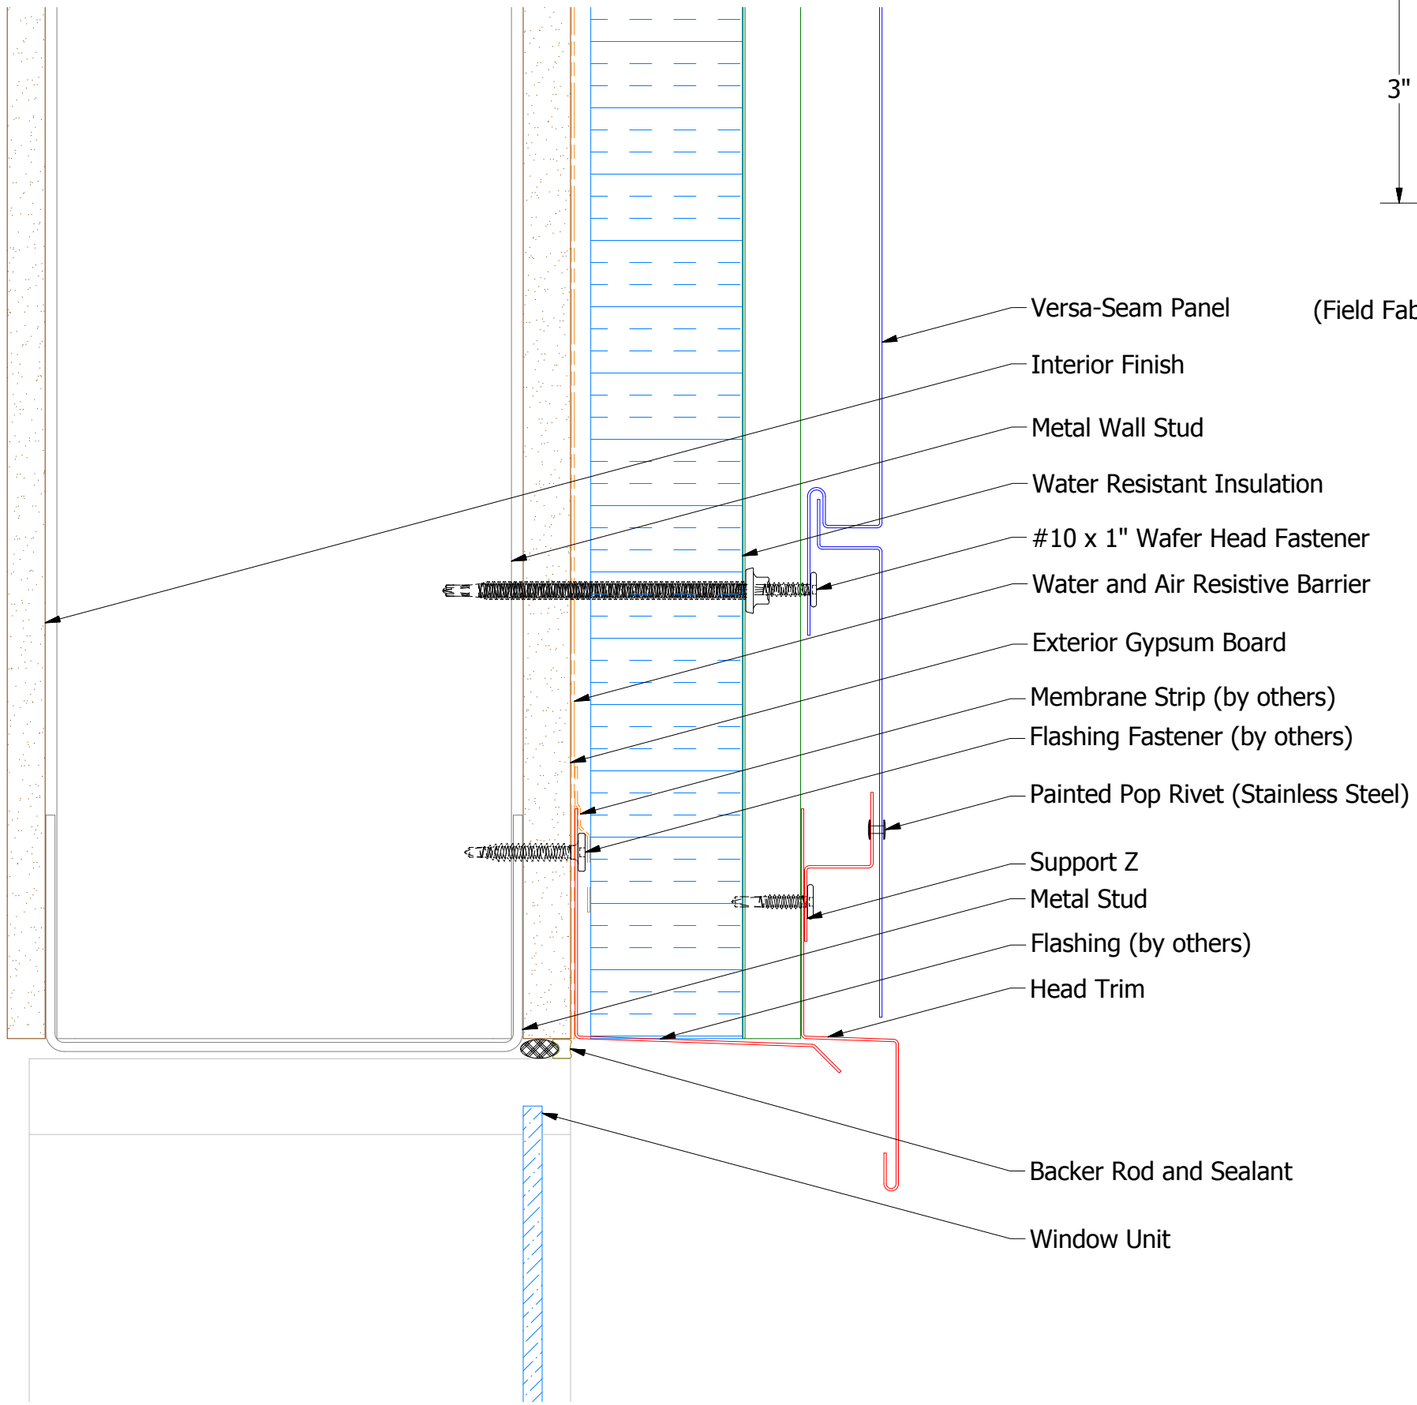

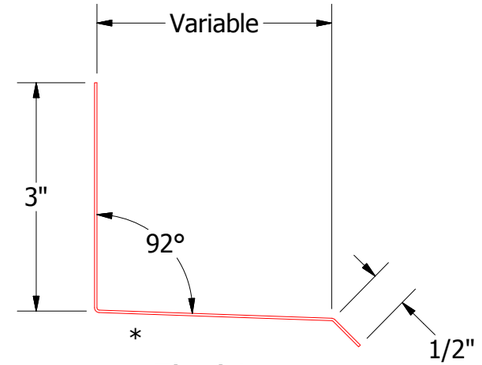

Flashing

(Field Fabricated From Color Matched Flat Stock)

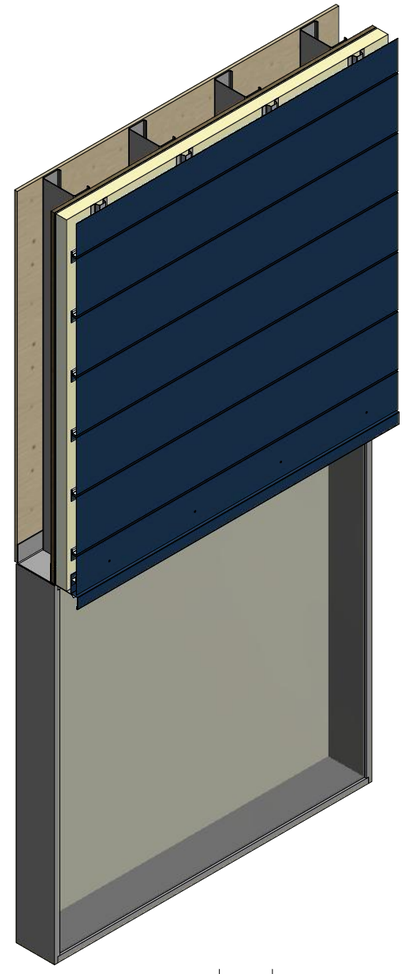

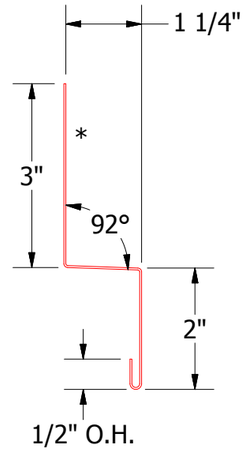

VSA550-Head Trim

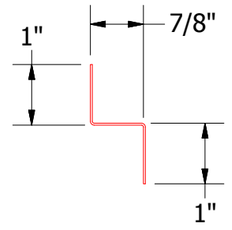

VSA681-Support Z

2 Stage Method of Weather Proofing

ATAS INTERNATIONAL, INC
Allentown PA
610-395-8445
Mesa AZ
480-558-7210

REV. NO.	DATE	DESCRIPTION OF REVISION	BY	APP

TITLE: Versa-Seam Head Detail

DWG. NO.

DR: KRK — DATE: 7/29/2014

APP — DATE

MATERIAL

SH. SIZE: B — SCALE: X:X

Horizontal Panel

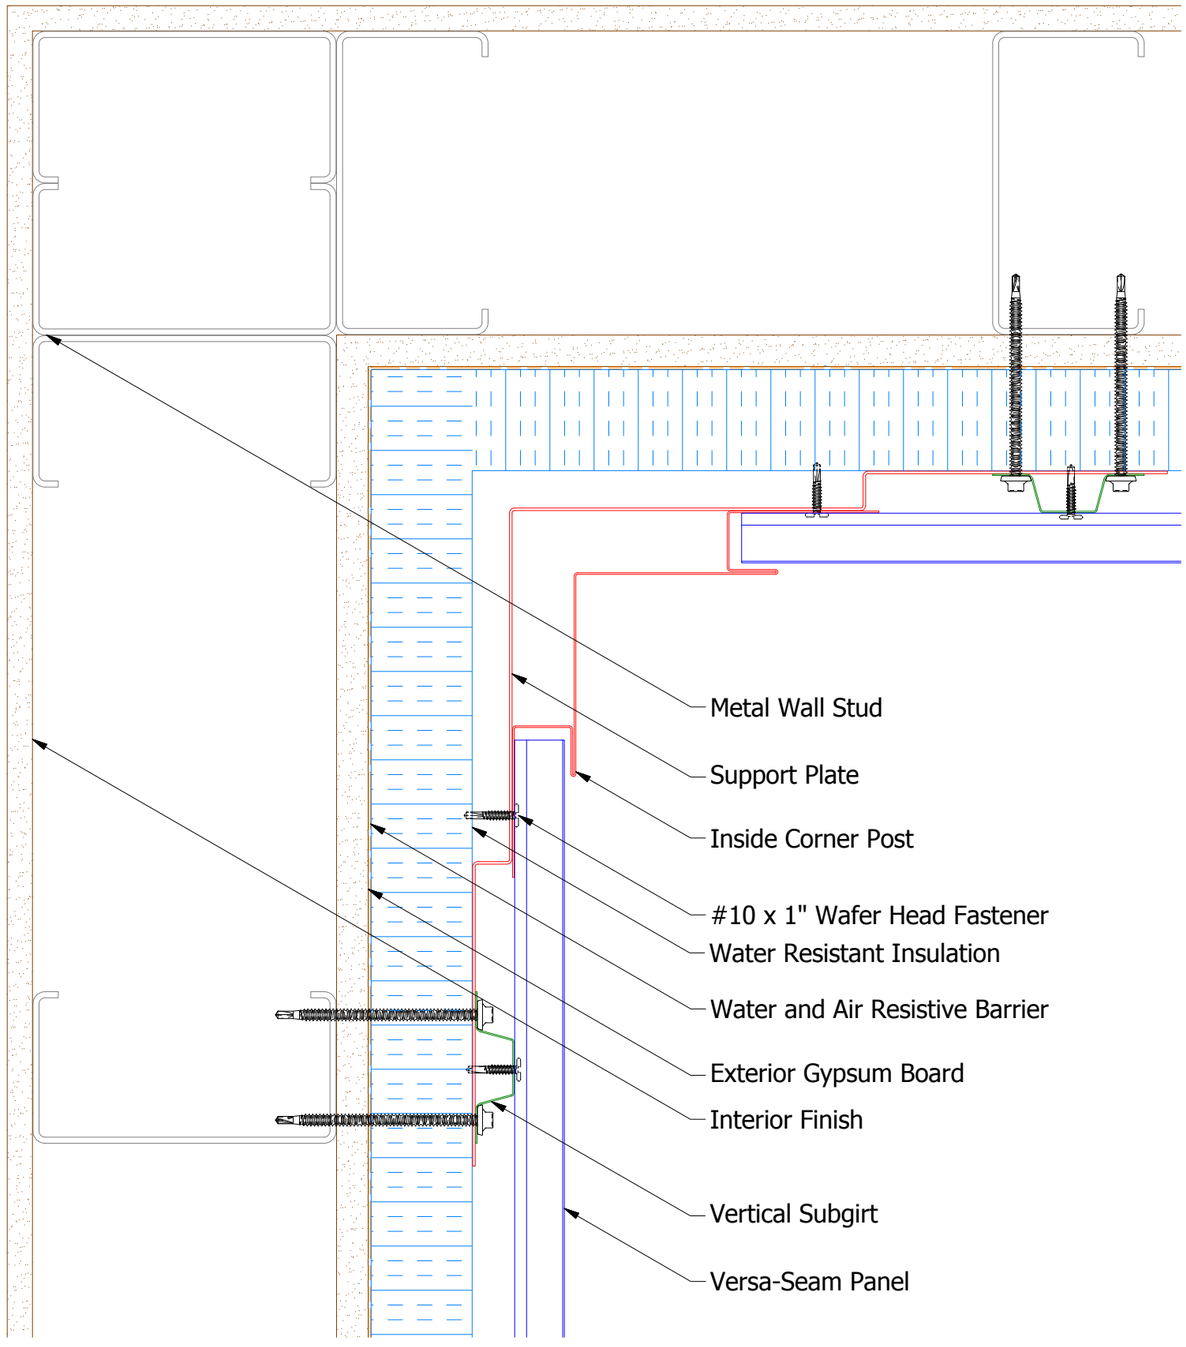

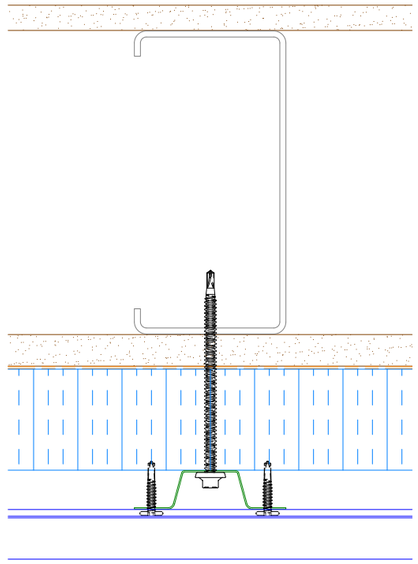

Alternate Subgirt Orientation

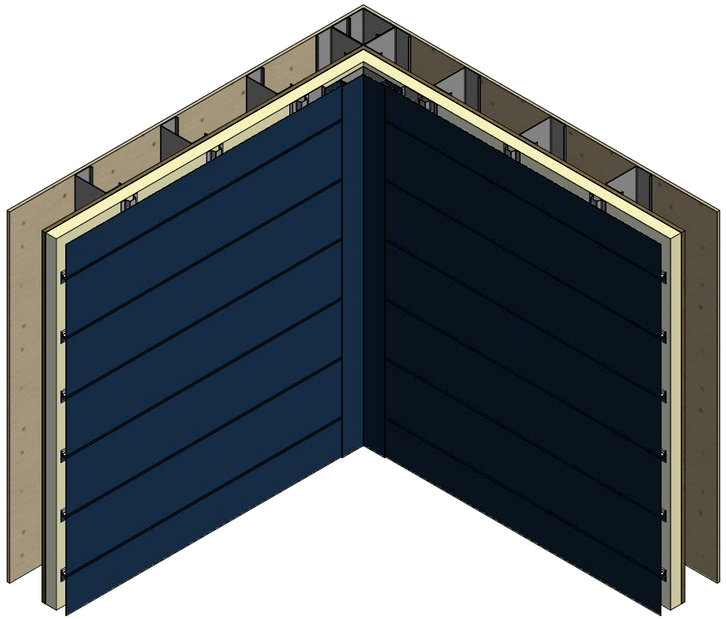

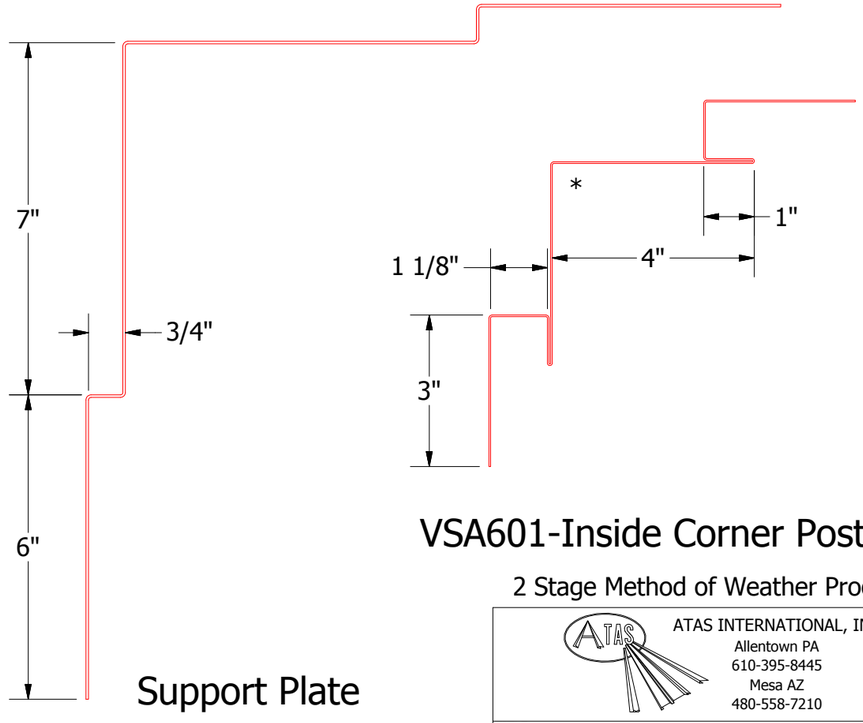

Support Plate

VSA601-Inside Corner Post

2 Stage Method of Weather Proofing

NOTE: Optional 18 GA. Plate for Outside Corner Post is Available

ATAS INTERNATIONAL, INC
Allentown PA
610-395-8445
Mesa AZ
480-558-7210

REV. NO.	DATE	DESCRIPTION OF REVISION	BY	APP

TITLE: Versa-Seam Inside Corner Detail
DWG. NO.
DR: KRK
DATE: 7/29/2014
APP
DATE
MATERIAL
SH. SIZE: B
SCALE: X:X

Horizontal Panel

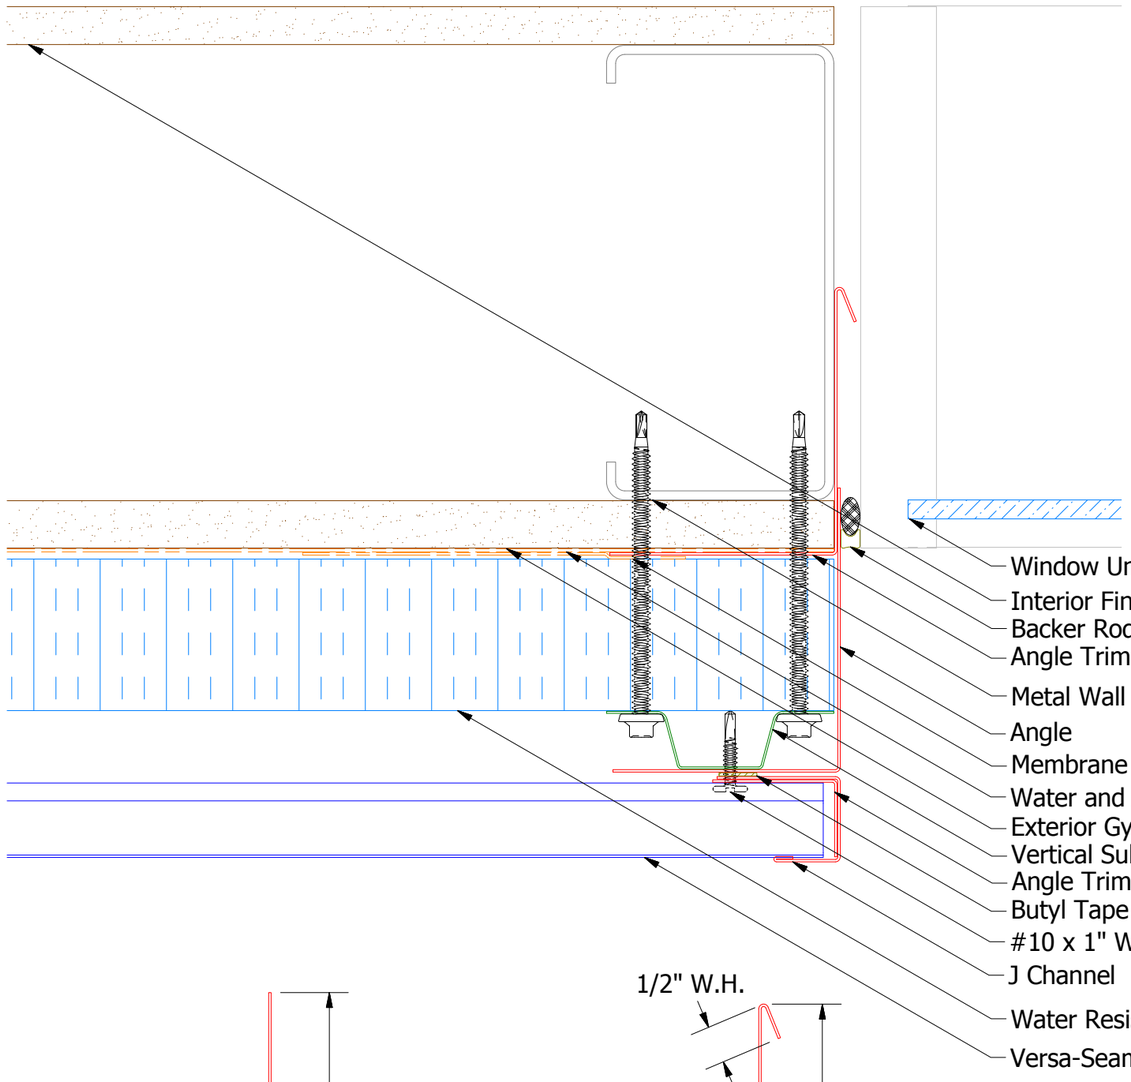

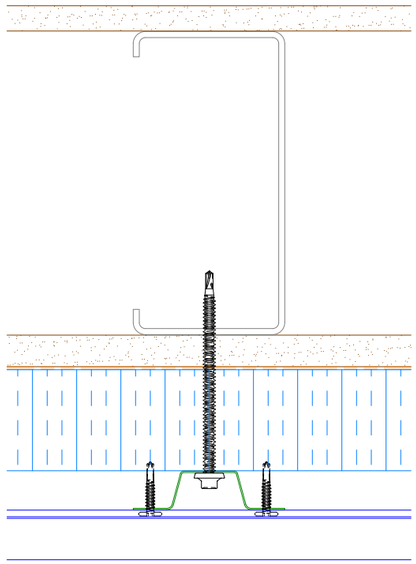

Alternate Subgirt Orientation
(NTS)

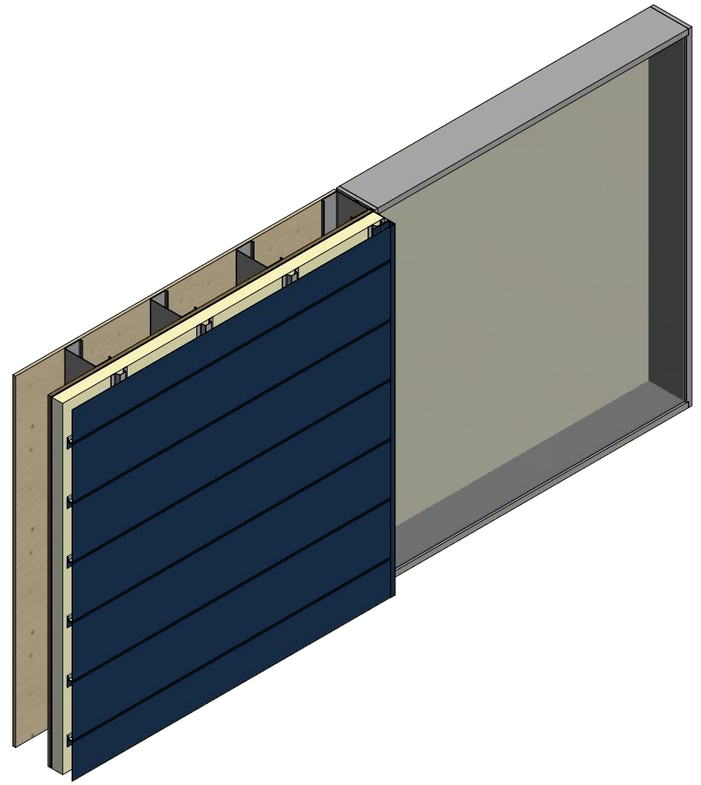

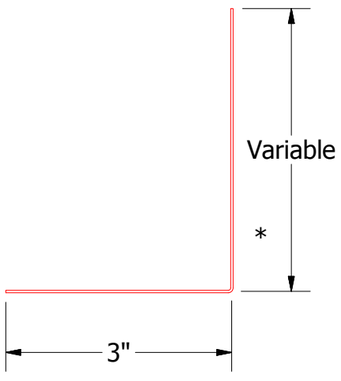

Angle

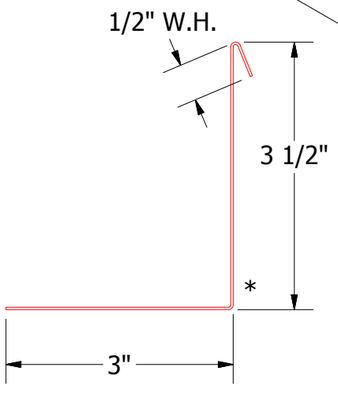

VSA683-Angle Trim with Return

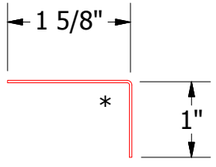

VSA680-Angle Trim

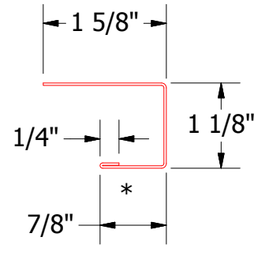

VSA118-J Channel

2 Stage Method of Weather Proofing

ATAS INTERNATIONAL, INC
Allentown PA
610-395-8445
Mesa AZ
480-558-7210

REV. NO.	DATE	DESCRIPTION OF REVISION	BY	APP

TITLE: Versa-Seam Jamb Detail

DWG. NO.

DR: KRK DATE: 7/29/2014

APP DATE

MATERIAL

SH. SIZE: B SCALE: X:X

Horizontal Panel

Alternate Subgirt Orientation

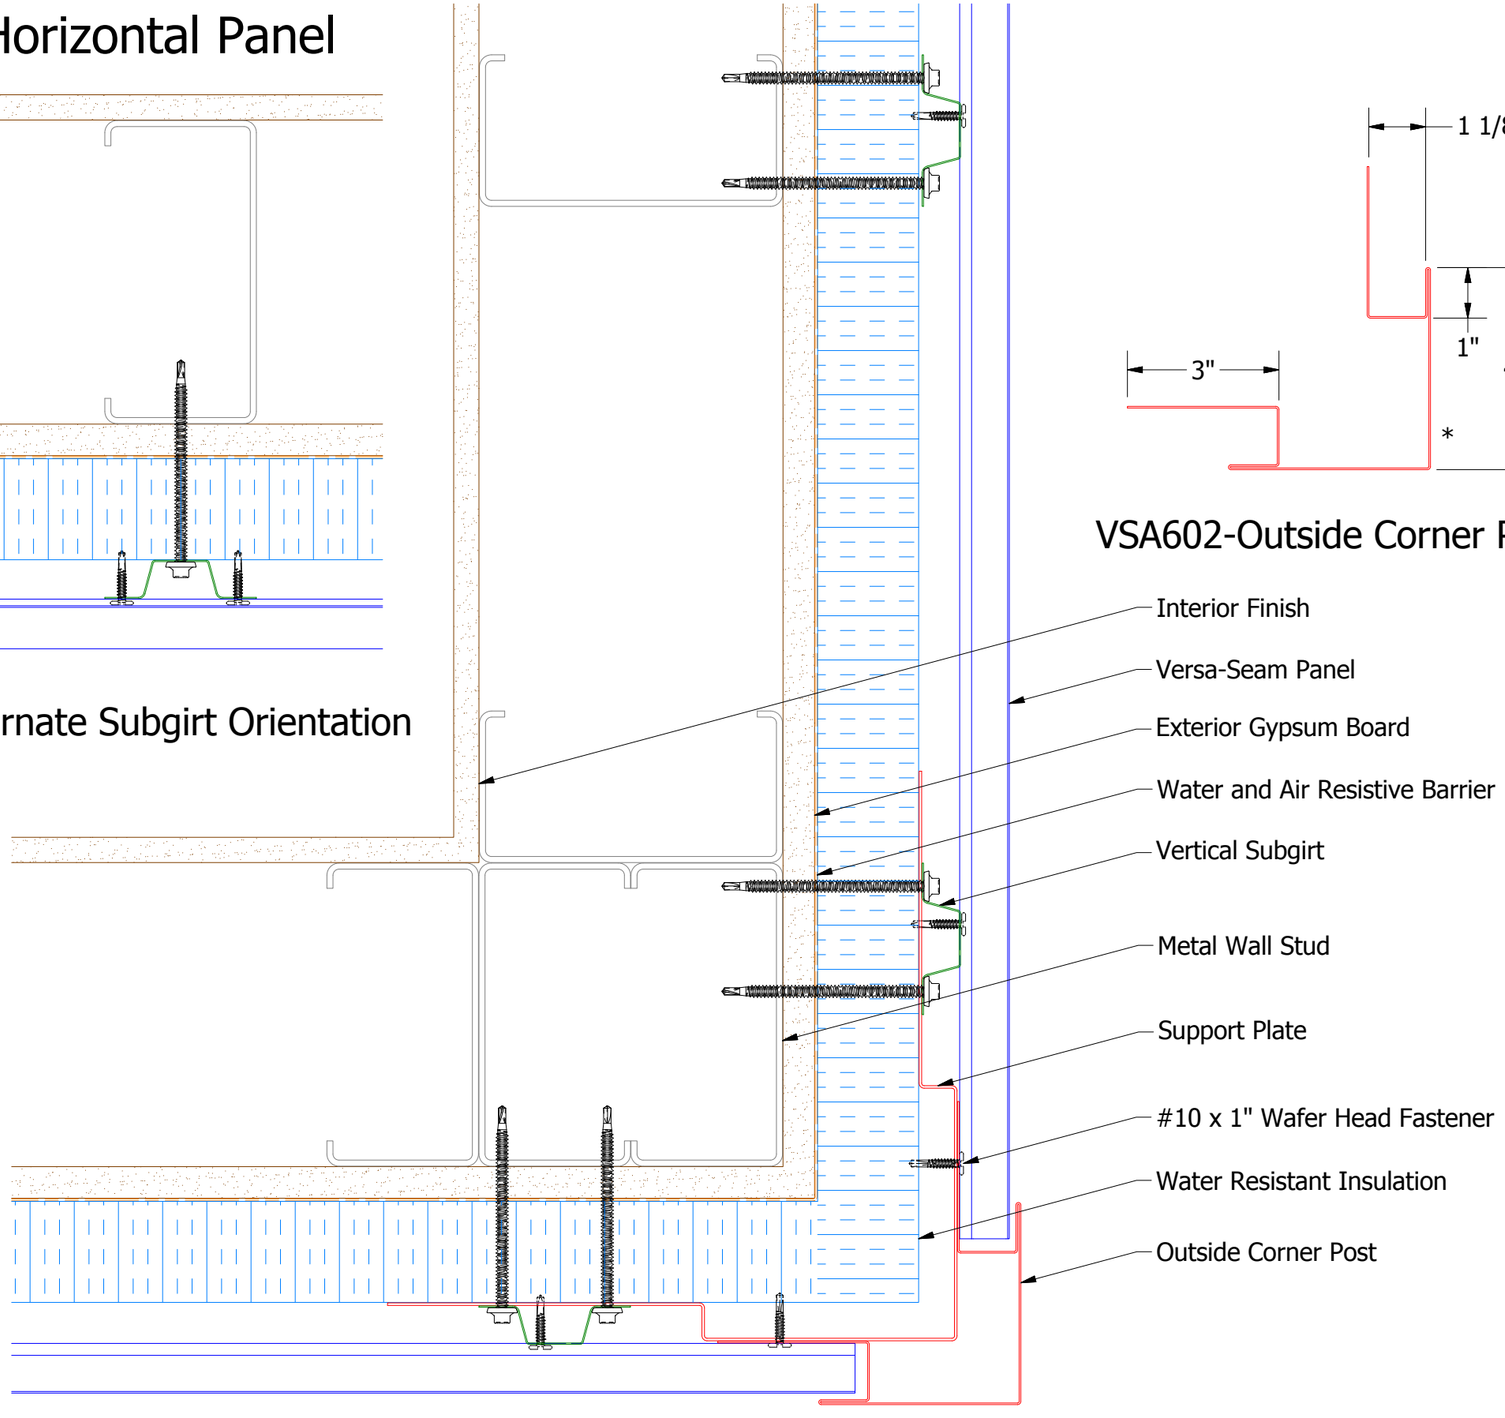

VSA602-Outside Corner Post

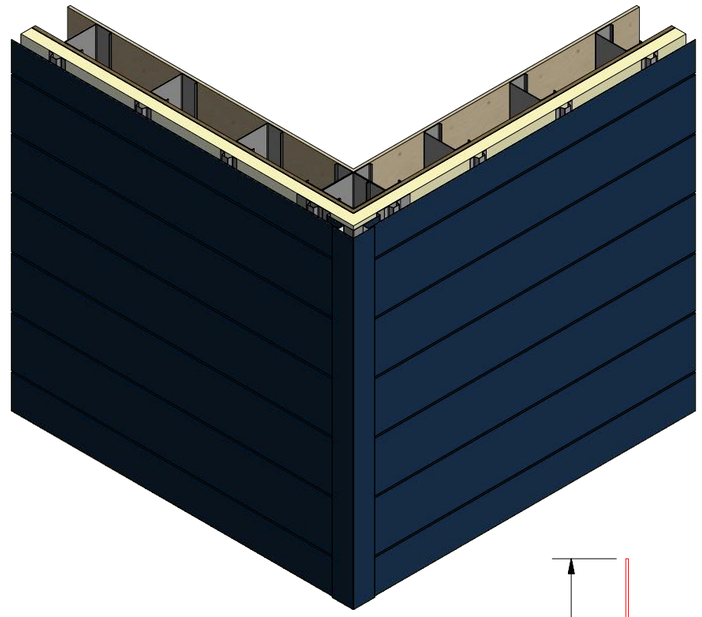

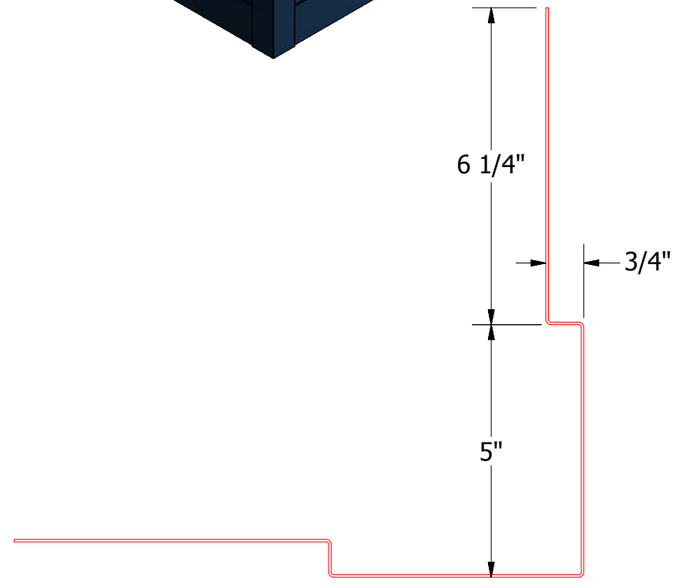

Support Plate

2 Stage Method of Weather Proofing

NOTE: Optional 18 GA. Plate for Outside Corner Post is Available

ATAS INTERNATIONAL, INC
Allentown PA
610-395-8445
Mesa AZ
480-558-7210

REV. NO.	DATE	DESCRIPTION OF REVISION	BY	APP

TITLE: Versa-Seam Outside Corner Detail

DWG. NO.

DR: KRK | DATE: 7/28/2014

APP | DATE

MATERIAL

SH. SIZE: B | SCALE: X:X

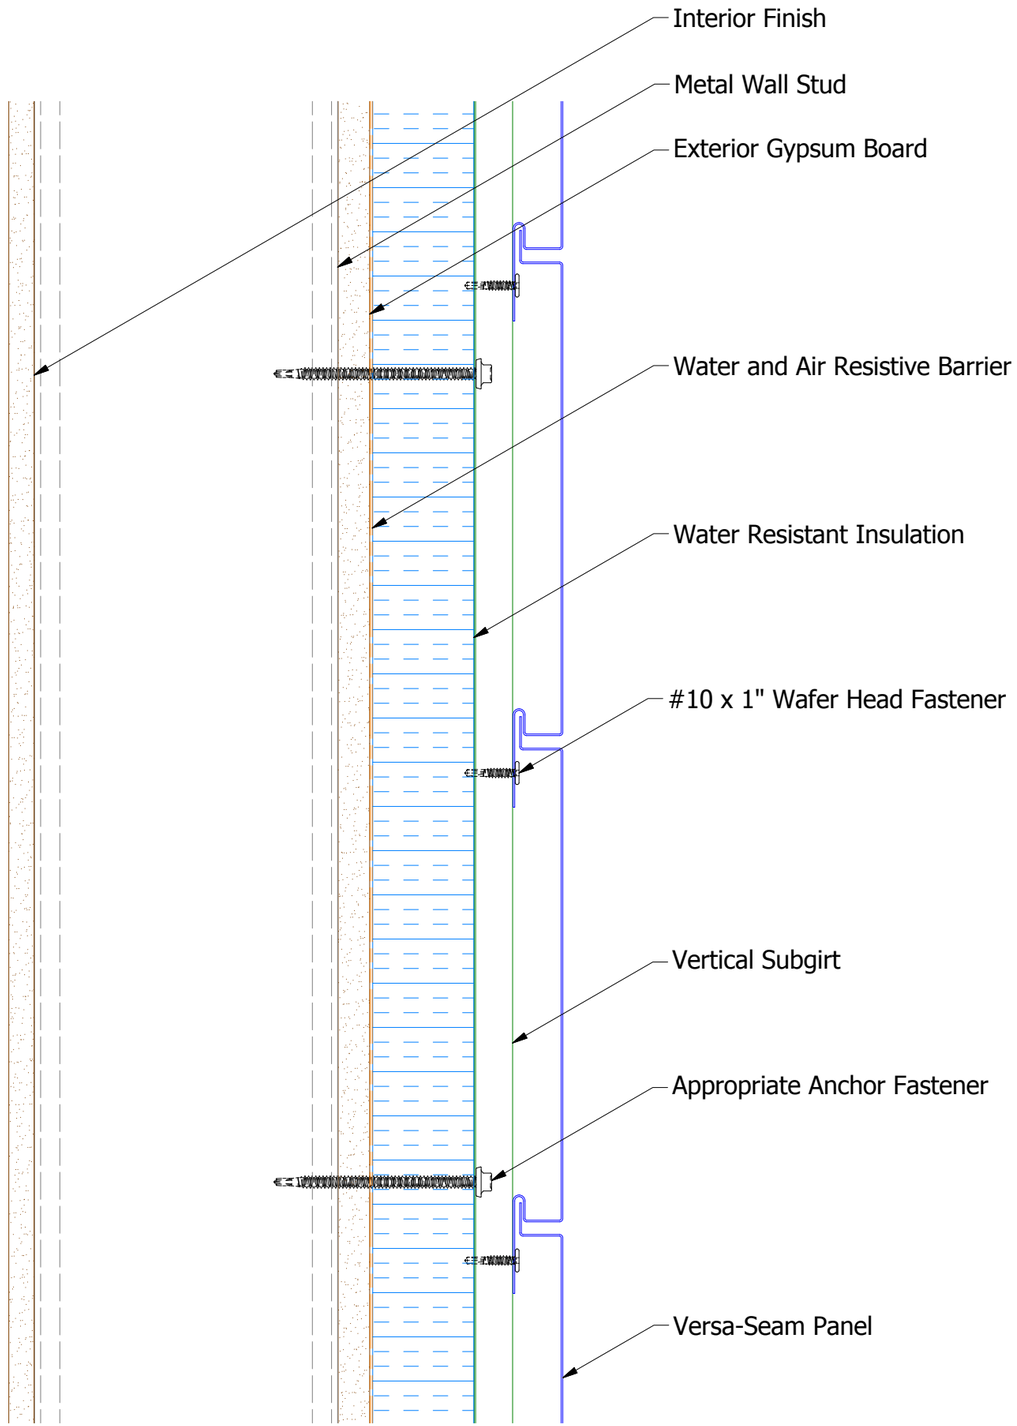

Horizontal Application

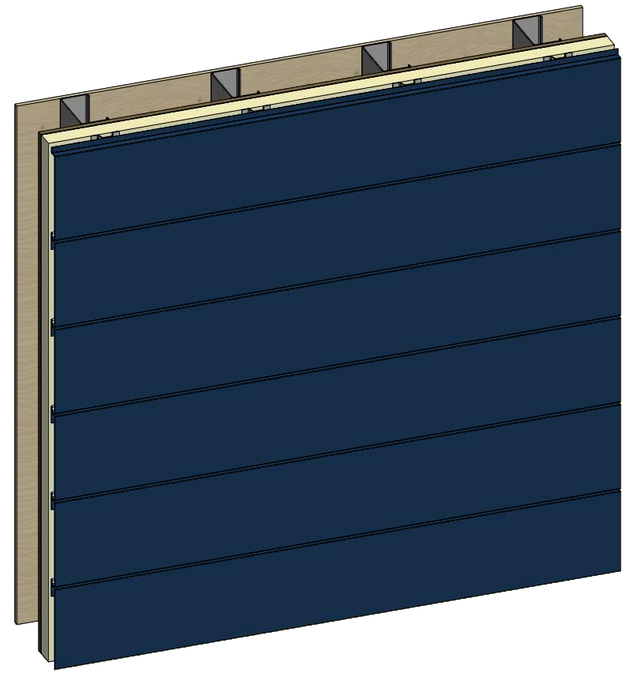

2 Stage Method of Weather Proofing

ATAS INTERNATIONAL, INC
Allentown PA
610-395-8445
Mesa AZ
480-558-7210

REV. NO.	DATE	DESCRIPTION OF REVISION	BY	APP

TITLE: Versa-Seam Panel Installation Detail

DWG. NO.

DR: KRK | DATE: 7/30/2014

APP | DATE

MATERIAL

SH. SIZE: B | SCALE: X:X

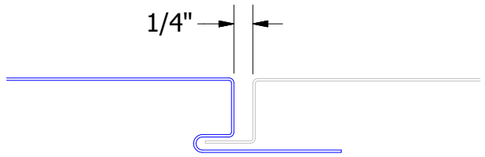

1/4" Reveal

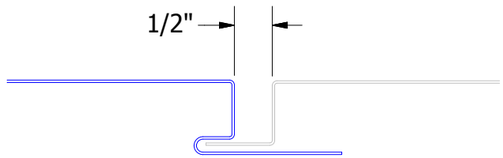

1/2" Reveal

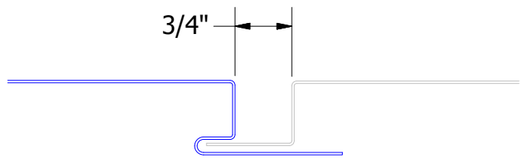

3/4" Reveal

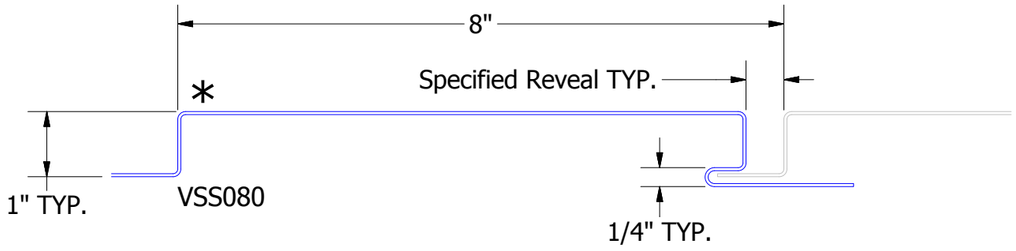

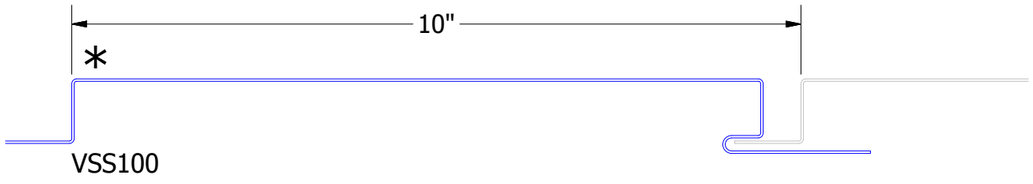

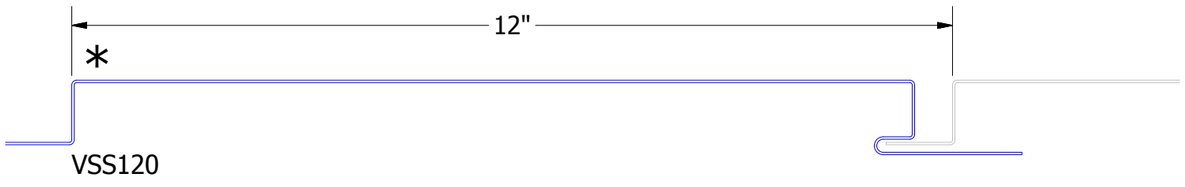

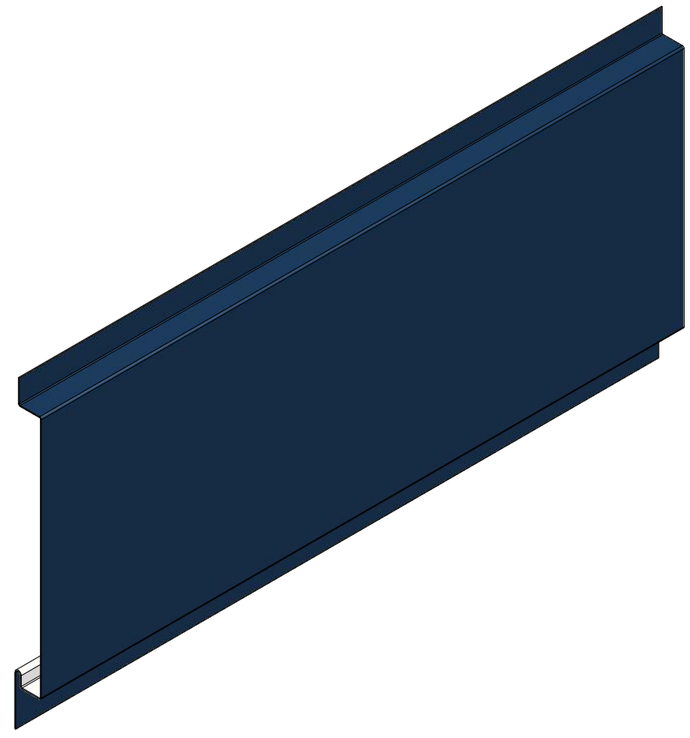

ATAS INTERNATIONAL, INC
Allentown PA
610-395-8445
Mesa AZ
480-558-7210

REV. NO.	DATE	DESCRIPTION OF REVISION	BY	APP

TITLE: Versa-Seam Panel Profile Detail

DWG. NO.

MATERIAL

DR KRK DATE 7/30/2014

APP DAS DATE 8/4/16

SH. SIZE B SCALE X:X

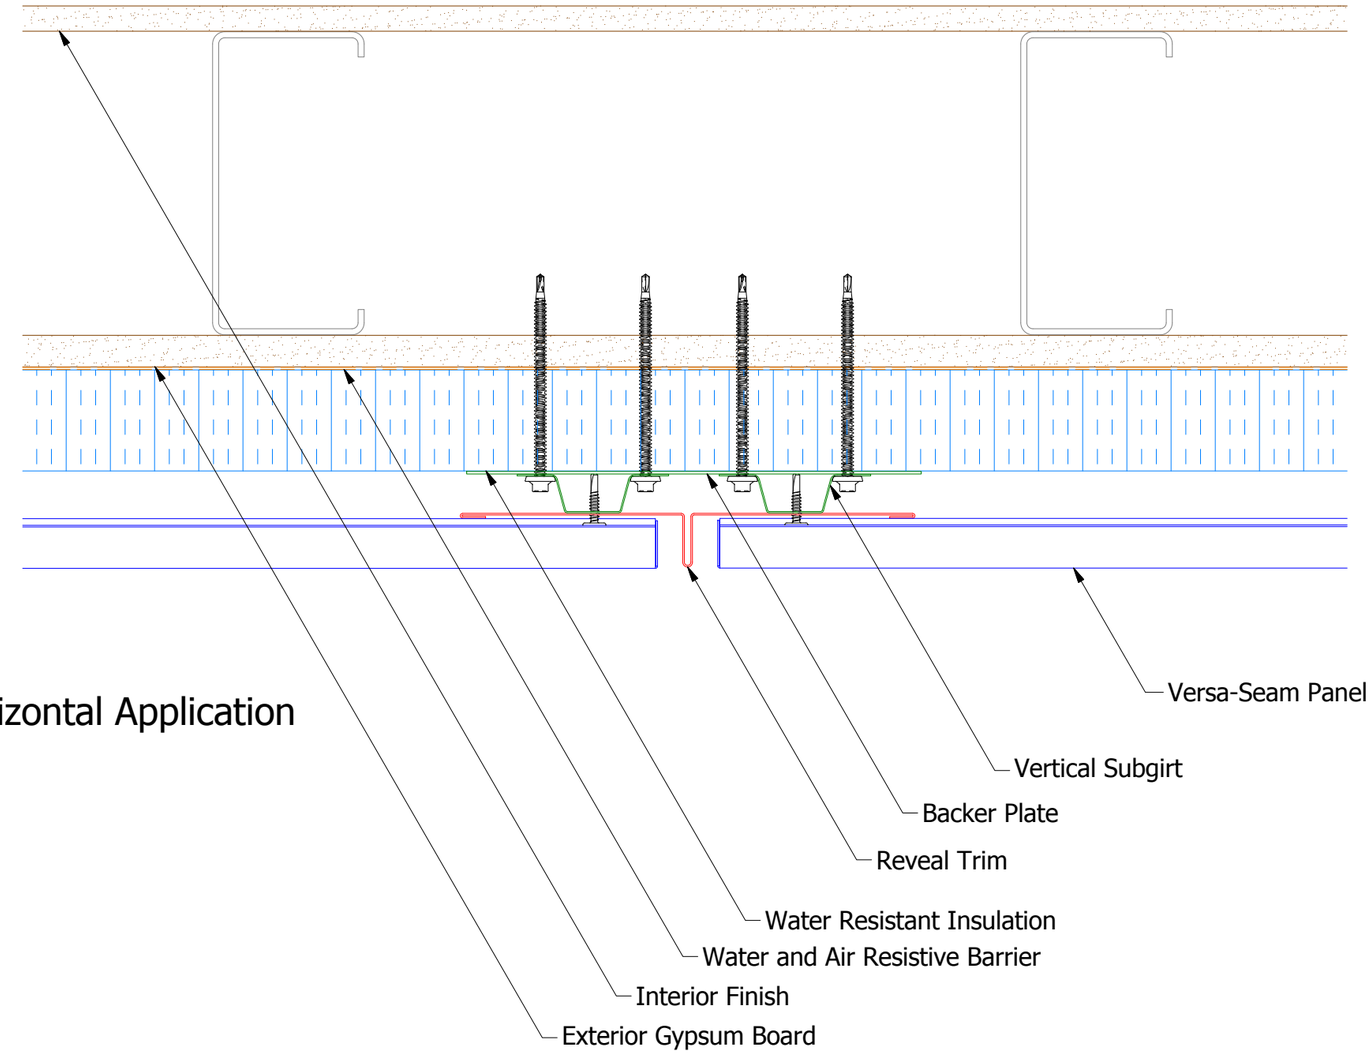

Horizontal Application

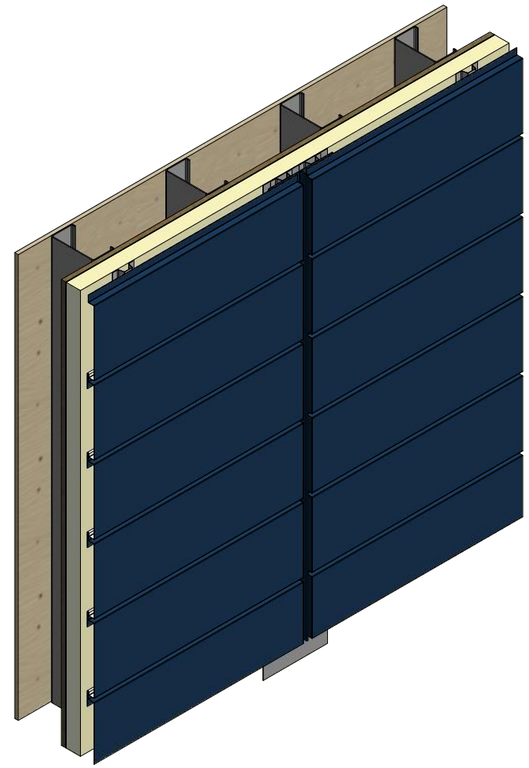

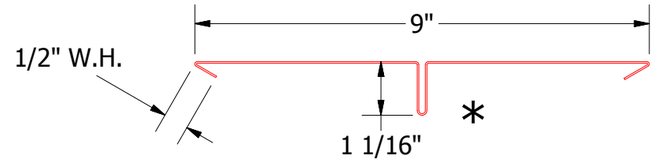

VSA672-Reveal Trim

2 Stage Method of Weather Proofing

ATAS INTERNATIONAL, INC
Allentown PA
610-395-8445
Mesa AZ
480-558-7210

REV. NO.	DATE	DESCRIPTION OF REVISION	BY	APP

TITLE: Versa-Seam Reveal Detail

DWG. NO.

DR: KRK DATE: 7/29/2014

APP DATE

MATERIAL

SH. SIZE: B SCALE: X:X

Horizontal Panel

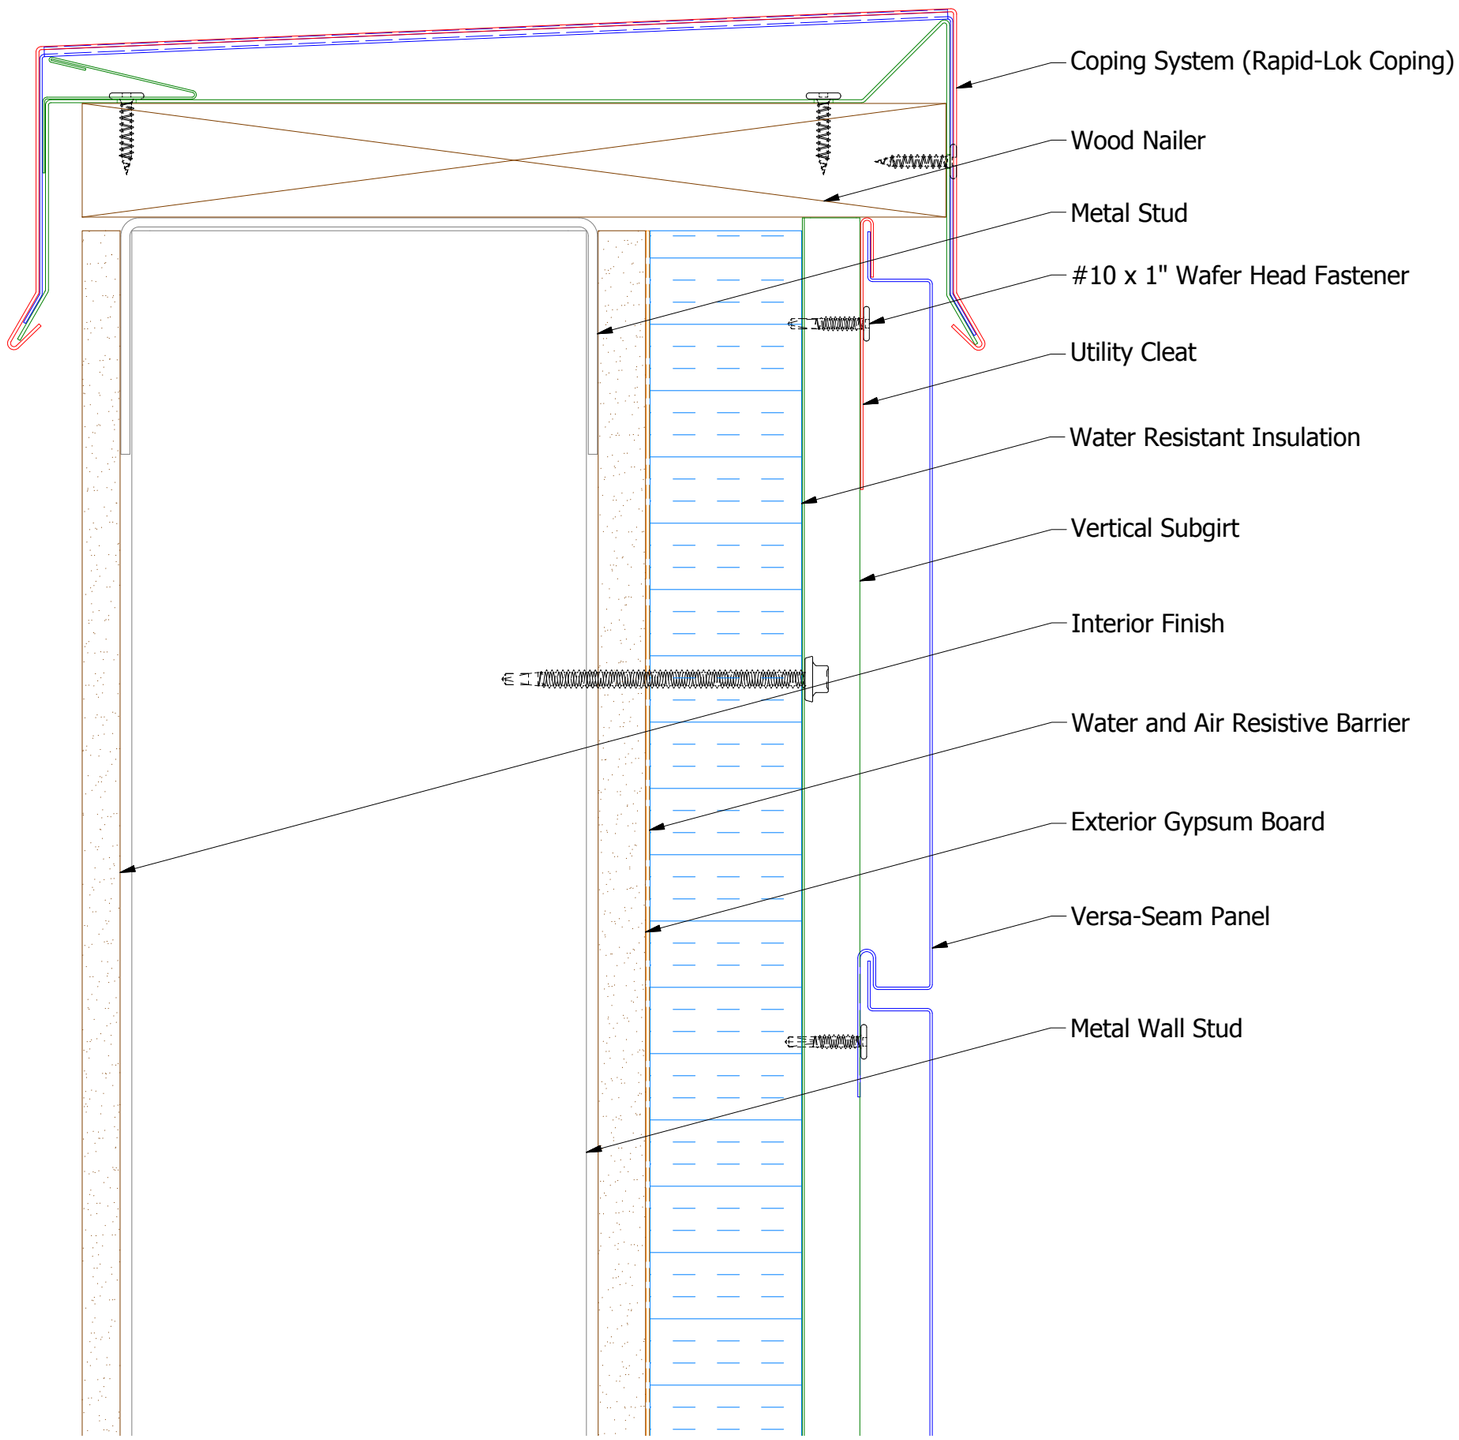

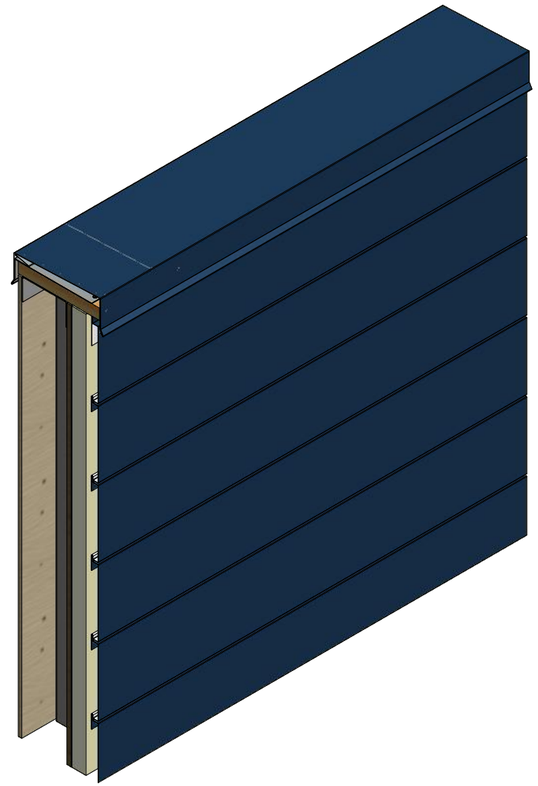

VSA962-Utility Cleat without Return

2 Stage Method of Weather Proofing

ATAS INTERNATIONAL, INC
Allentown PA
610-395-8445
Mesa AZ
480-558-7210

REV. NO.	DATE	DESCRIPTION OF REVISION	BY	APP

TITLE: Versa-Seam Top of Wall Detail

DWG. NO.

DR: KRK | DATE: 7/28/2014

APP | DATE

MATERIAL

SH. SIZE: B | SCALE: X:X

Horizontal Panel

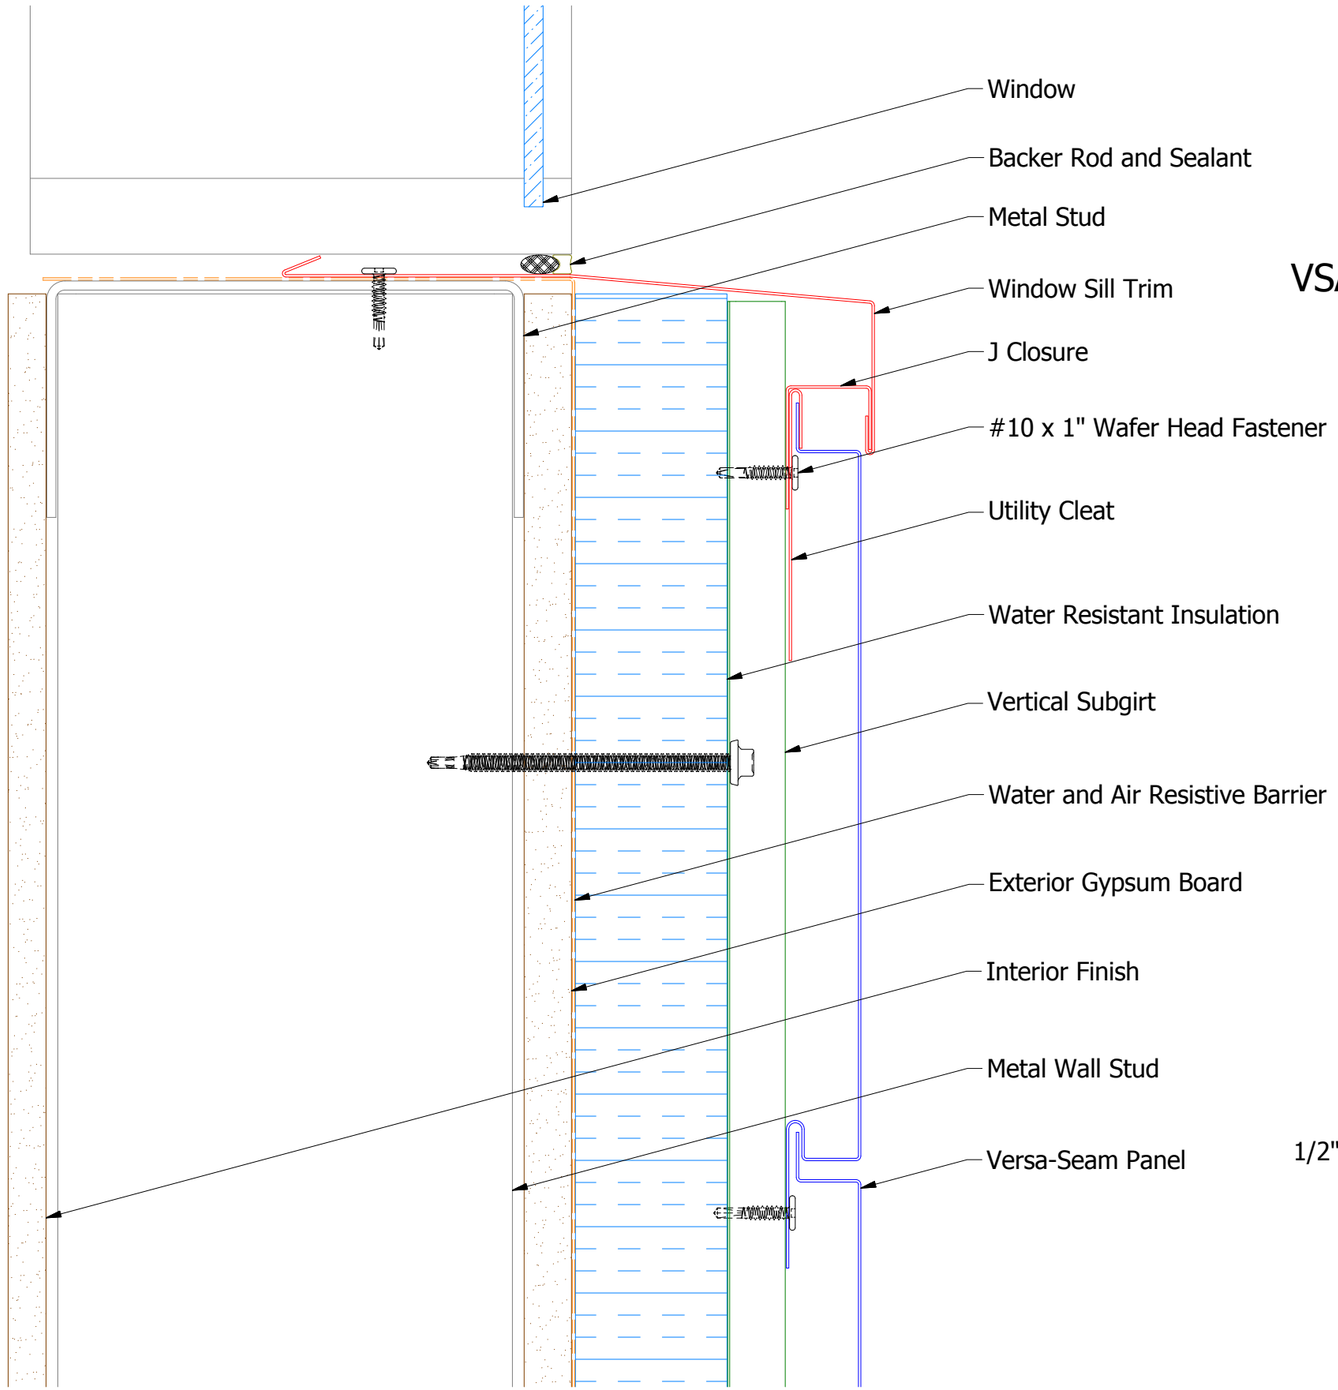

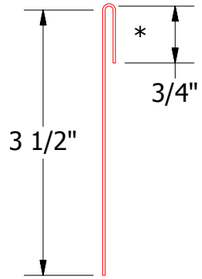

VSA962-Utility Cleat without Return

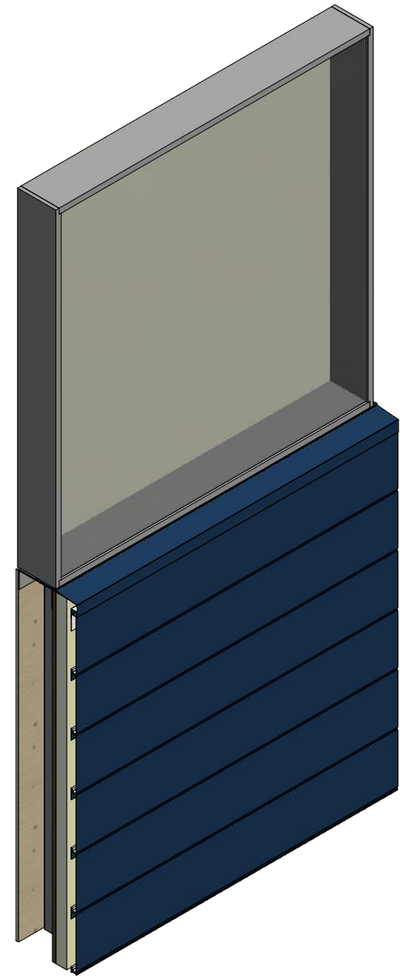

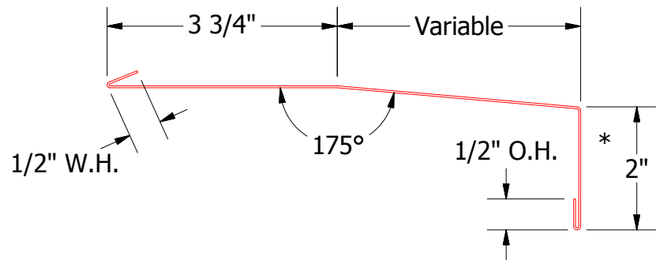

VSA670-Window Sill Trim

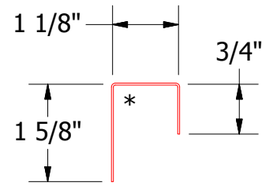

VSA118-J Channel

2 Stage Method of Weather Proofing

ATAS INTERNATIONAL, INC
Allentown PA
610-395-8445
Mesa AZ
480-558-7210

REV. NO.	DATE	DESCRIPTION OF REVISION	BY	APP

TITLE: Versa-Seam Window Sill Detail

DWG. NO.

MATERIAL

DR: KRK | DATE: 7/30/2014

APP | DATE

SH. SIZE: B | SCALE: X:X